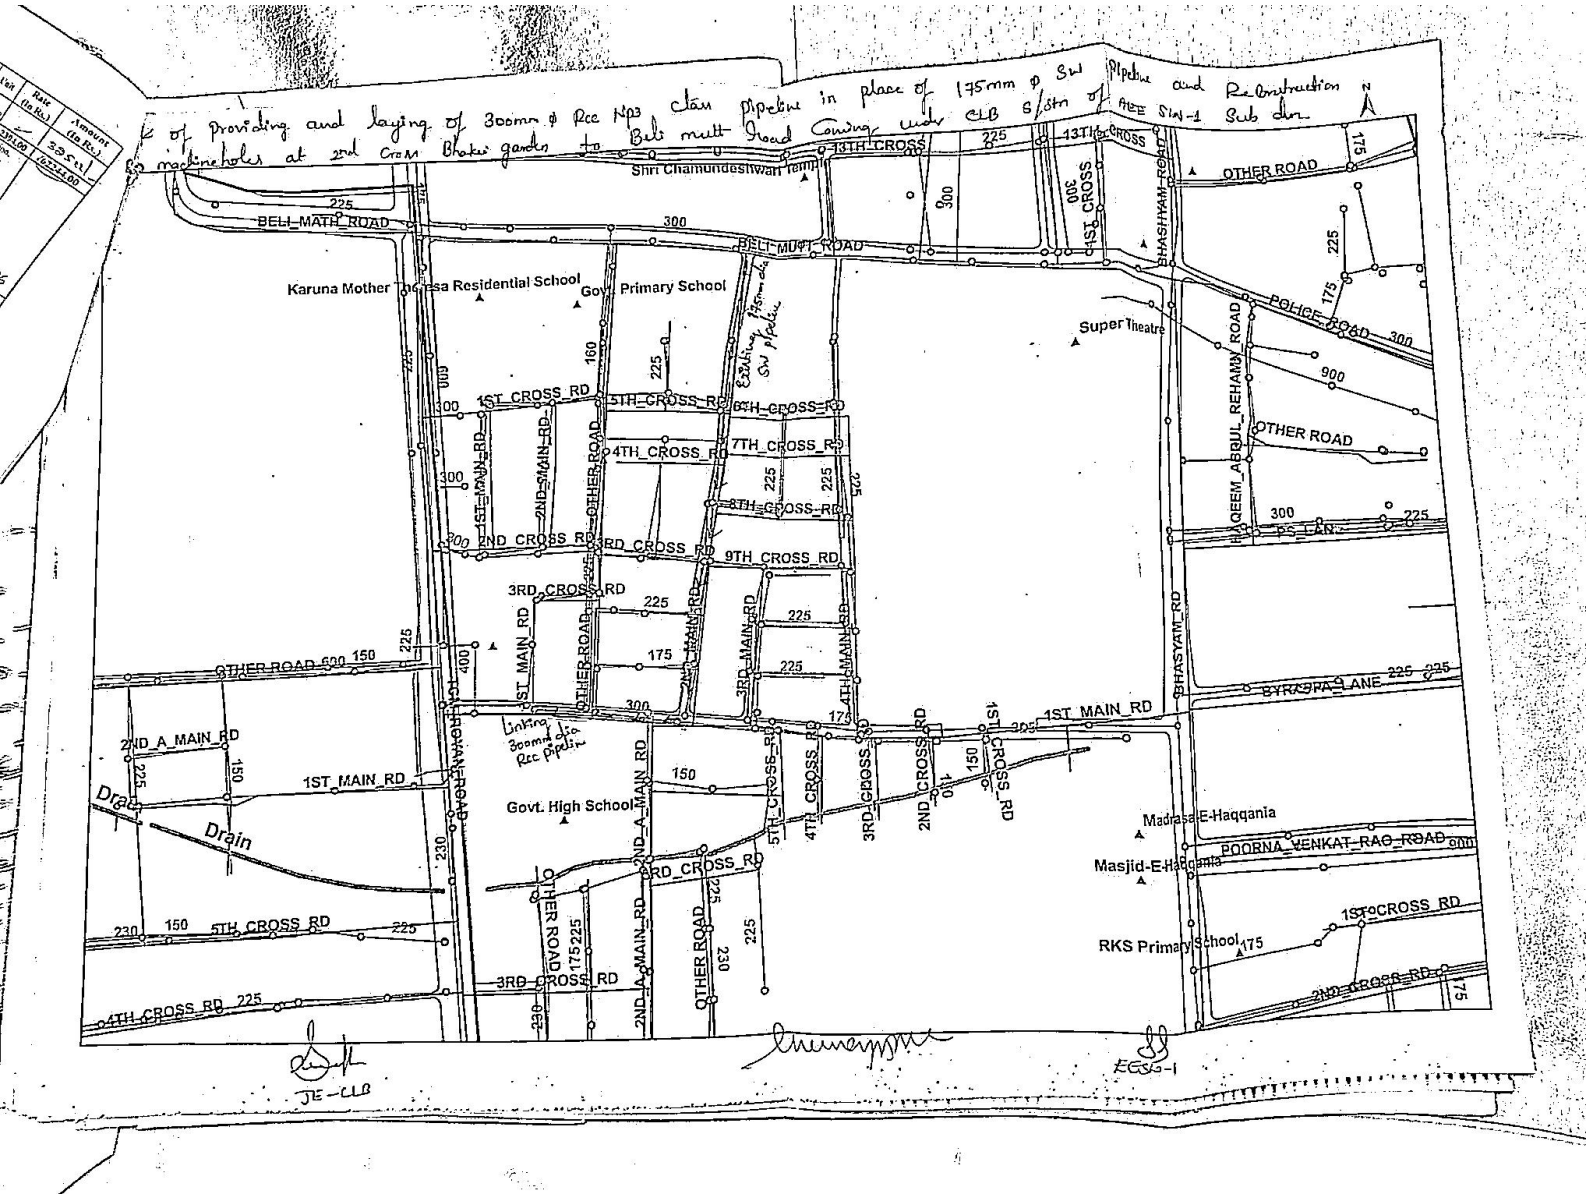
Providing and laying of 300mm ϕ Rcc Npa class pipeline in place of 175mm ϕ SW pipeline and Reconstruction of manholes at 2nd Cross Bhakti garden to Bell mutt Road Coming under CLB S/Stn of AEE Sin-1 Sub div.
Shri Chamundeshwari Temple
BELL_MATH_ROAD
BELL_MUTT_ROAD
Karuna Mother Teresa Residential School
Govt. Primary School
Existing 375mm dia SW pipeline
Super Theatre
POLICE_ROAD
ABDUL_RAHEEM_ROAD
OTHER ROAD
BHASHYAM_ROAD
1ST_CROSS_RD
2ND_CROSS_RD
3RD_CROSS_RD
4TH_CROSS_RD
5TH_CROSS_RD
6TH_CROSS_RD
7TH_CROSS_RD
8TH_CROSS_RD
9TH_CROSS_RD
1ST_MAIN_RD
2ND_MAIN_RD
3RD_MAIN_RD
4TH_MAIN_RD
2ND_A_MAIN_RD
OTHER ROAD
PS_LANE
BYRAPPA_LANE
POORNA_VENKAT_RAO_ROAD
Linking 300mm dia Rcc Pipeline
Govt. High School
Madrasa-E-Haqqania
Masjid-E-Haqqania
RKS Primary School
Drain
JE-CLB
EESS-1

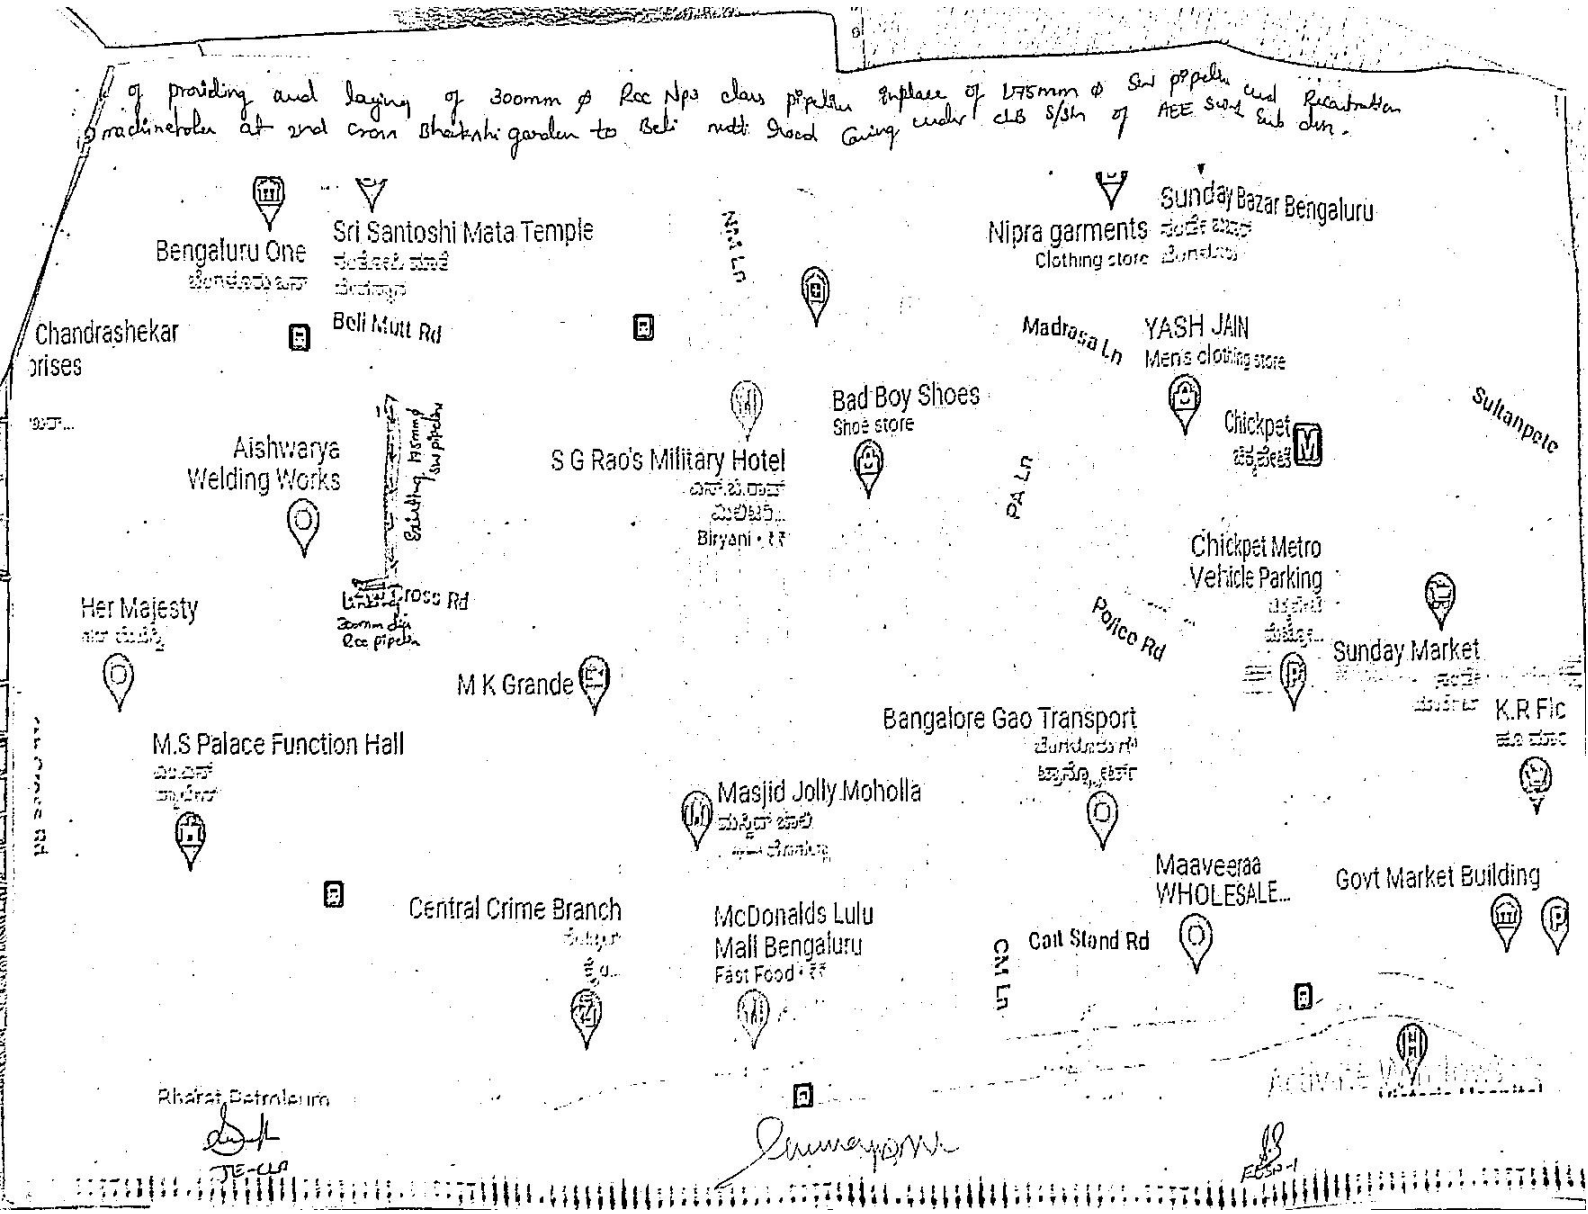
of providing and laying of 300mm ϕ Rcc Npa class pipeline inplace of 175mm ϕ SW pipeline and Reinstation manholes at 2nd cross Bhaktahi garden to Beli mutt Road Going under club S/sh of AEE SWD Sub div.
Bengaluru One
Sri Santoshi Mata Temple
Beli Mutt Rd
Chandrashekar orises
Nipra garments
Clothing store
Sunday Bazar Bengaluru
Madrasa Ln
YASH JAIN
Men's clothing store
Bad Boy Shoes
Shoe store
S G Rao's Military Hotel
Biryani
Chickpet
Sultanpete
Aishwarya Welding Works
Chickpet Metro Vehicle Parking
Her Majesty
Police Rd
Sunday Market
M K Grande
K.R Fic
M.S Palace Function Hall
Bangalore Gao Transport
Masjid Jolly Moholla
Maaveeraa WHOLESALE...
Govt Market Building
Central Crime Branch
McDonalds Lulu Mall Bengaluru
Fast Food
Cott Stand Rd
CM Ln
Bharat Petroleum

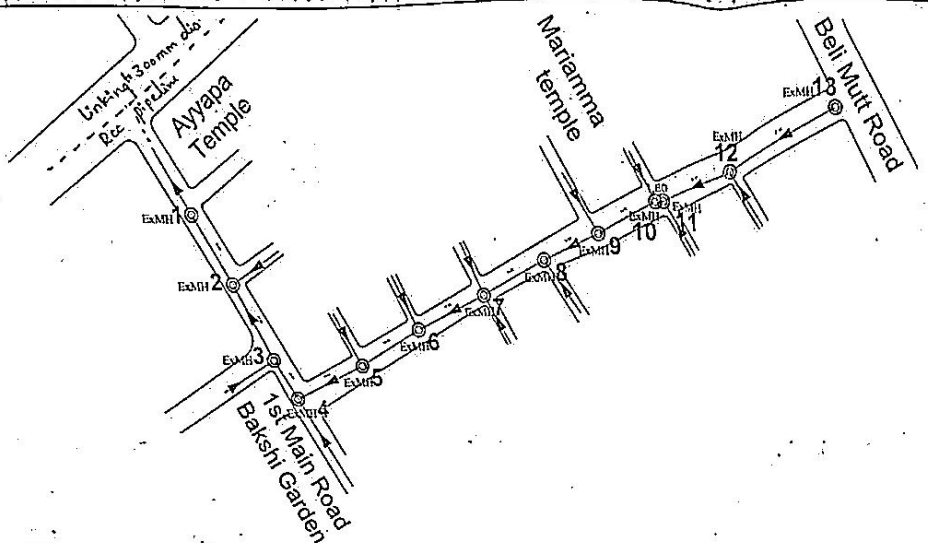

NOTES:

1 ALL DIMENSIONS ARE IN METRES UNLESS OTHERWISE MENTIONED

ABBREVIATIONS:

EMH – EXISTING MANHOLE
IL – INVERT LEVEL
MH – MAHOLE
L – LENGTH
GL – GROUND LEVEL

LEGENDS:

SURVEYED MACHINEHOLES –
PROPOSED ALIGNMENT –
GROUND LEVEL AS PER SURVEY –
STORM WATER DRAIN(SWD) –
SEWER PIPE –

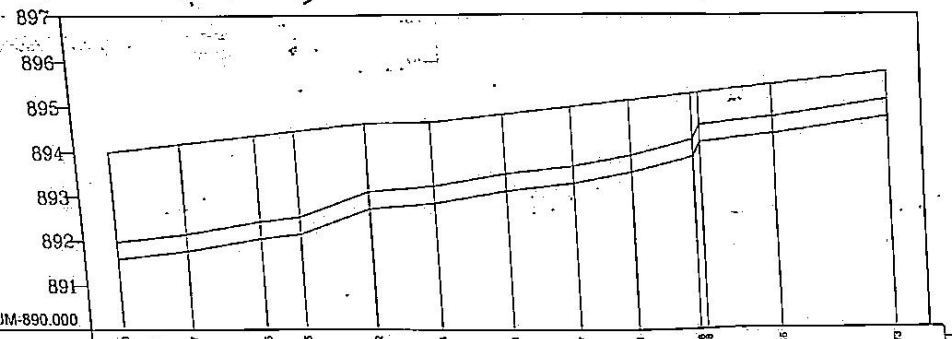

GROUND LEVEL	894.00	894.17	894.35	894.45	894.62	894.64	894.81	894.97	895.11	895.28 895.28	895.45		895.73
INVERT LEVEL	891.60	891.77	892.05	892.15	892.72	892.64	893.11	893.27	893.51	893.78 893.78	894.36		894.73
DEPTH OF MH	2.40	2.40	2.30	2.30	1.90	2.00	1.70	1.70	1.60	1.50 1.50	1.10		1.00
CHAINAGE	0.00	16.50	17.70	9.50	17.00	15.00	17.00	15.80	15.50	14.70 1.30	18.00		27.00
CUMULATIVE CHAINAGE	0.00	16.50	34.20	43.70	60.70	75.70	93.30	109.10	122.60	137.30 138.60	157.10		184.10
STATION	ExMH-1	ExMH-2	ExMH-3	ExMH-4	ExMH-5	ExMH-6	ExMH-7	ExMH-8	ExMH-9	ExMH-10 ExMH-11	ExMH-12		ExMH-13

LONGITUDIONAL SECTION

BANGALORE WATER SUPPLY AND SEWERAGE BOARD

PROJECT NAME: Drawing for the work of providing and laying of 300mm ø RCC NP3 class pipeline in place of 115mm ø SW pipeline and reconstruction of machineholes at 2nd cross Bakshi Garden to Beli mutt road comming under CLB SSm of AEE SW(T)-1 Sub Dvn.

SURVEYED & DRAWN: Vidhi ENTERPRISES Ph: 9686000030

AE AEE

AEESW-1